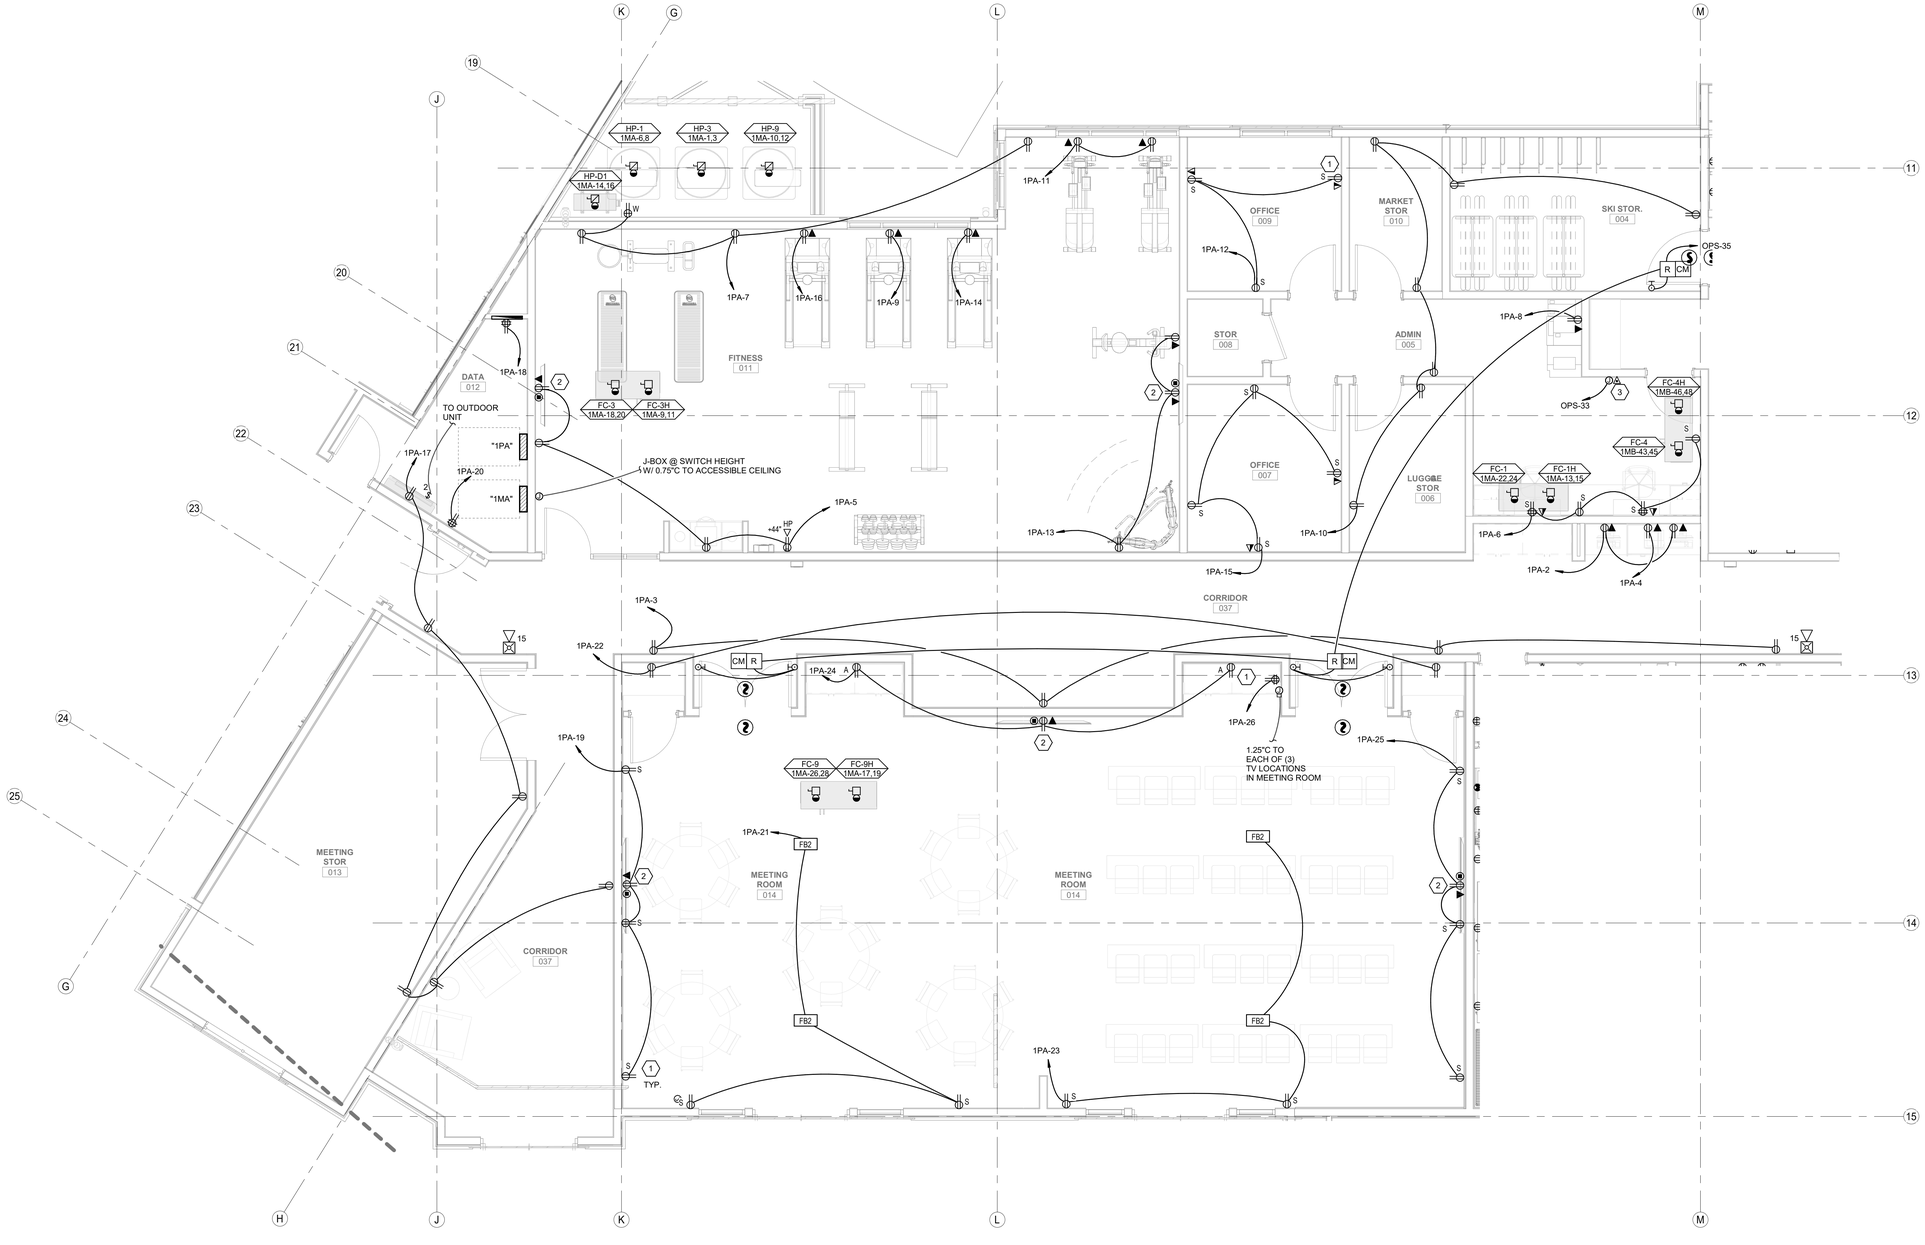

1 ENLARGED MEETING & BOH POWER PLAN

SCALE: 1/4" = 1'-0"

GENERAL SHEET NOTES

1. ALL GUEST ROOM RECEPTACLES SHALL BE TAMPER RESISTANT.
2. PROVIDE PUTTY PACKS AROUND BOXES IN PARTY WALLS.
3. VERIFY PTAC OUTLET LOCATIONS WITH EQUIPMENT SHOP DRAWINGS.
4. ALL HORNS IN GUEST ROOMS SHALL BE LOW-FREQUENCY TYPE.
5. PROVIDE GUEST MANAGEMENT ROOM SYSTEM FOR ALL ROOMS. SEE DRAWINGS FROM MARRIOTT FOR REQUIREMENTS AND PROVIDE ALL PARTS AND WIRING AND SYSTEMS AND PROGRAMMING SHOWN IN THESE DOCUMENTS

SHEET KEYNOTES

1. PROVIDE HALF SWITCHED RECEPTACLE (HUBBELL BR20C1WHI OR EQUAL BY LEVITON OR PASS & SEYMOUR). BASIS OF DESIGN FOR ROOM LIGHTING AND RECEPTACLE CONTROL SHALL BE NLIGHT NPP16DEFPSA POWER PACK FOR ROOM LIGHTING AND NLIGHT NPP20PL POWER PACK CONTROLLED BY LOW VOLTAGE CEILING SENSOR NLIGHT NCMPDT5RUB. ROOM SWITCH SHALL BE NLIGHT NPODMADXWH. OTHER MANUFACTURERS (i.e. WATTSTOPPER OR OTHERS) MAY BE USED IF THEY CAN MEET THIS SAME FUNCTIONALITY. WHEN ENTERING ROOM, THE CONTROLLED PORTION OF THE RECEPTACLE WILL TURN ON. LIGHTING WILL BE MANUAL ON AND EITHER MANUAL OR AUTO OFF.
2. COORDINATE MOUNTING HEIGHT OF TV WITH OWNER PRIOR TO ROUGHING IN OUTLETS.
3. PROVIDE ALPHA RCC2505CF COMMAND CENTER STATION. LOCATE POWER SUPPLY ALPHA PWR2410A ADJACENT TO COMMAND CENTER STATION OR IN ADJACENT ROOM.

THE RICHARDSON DESIGN PARTNERSHIP, L.L.C.
510 South 600 East
Salt Lake City, Utah 84102
P: 801.355.6888
F: 801.355.6880

COLORADO REGISTERED PROFESSIONAL ENGINEER
32705
3-1-24

THE GRAPHIC MATERIAL AND DESIGN ON THIS SHEET ARE INSTRUMENTS OF SERVICE AND REMAIN AT ALL TIMES THE PROPERTY OF THE DESIGNER AND MAY NOT BE REPRODUCED IN ANY FORM OR USED IN CONNECTION WITH ANY OTHER PROJECT WITHOUT WRITTEN PERMISSION PROHIBITED WITHOUT THE WRITTEN CONSENT OF THE RICHARDSON DESIGN PARTNERSHIP, L.L.C.
©2020 THE RICHARDSON DESIGN PARTNERSHIP, L.L.C. ALL RIGHTS RESERVED

SPECTRUM ENGINEERS
324 S. State St., Suite 400
Salt Lake City, UT 84111
800-678-7077
801-328-5151
fax: 801-328-5155
www.spectrum-engineers.com

CONSULTANT:

SERAC CAPITAL PARTNERS, LLC
5051 WESTHEIMER RD. SUITE 750
HOUSTON, TX 7056

OWNER:

CENTRAL PARK HOTEL
1760 Central Park Dr.
Steamboat Springs, CO

PROJECT:

#	ISSUE DATE	DESCRIPTION
	03/04/2024	PERMIT SET

#	REV. DATE	DESCRIPTION

PERMIT SET

ENLARGED METING & BOH POWER PLAN

PROJECT # 19-35
DRAWN BY: BRWGH
CHECKED BY: DJH

SHEET #
E401

3/1/2024 5:33:13 PM
Autodesk Docs://22-170 SHS - Steamboat Springs CO/220357-Elec Central.rvt