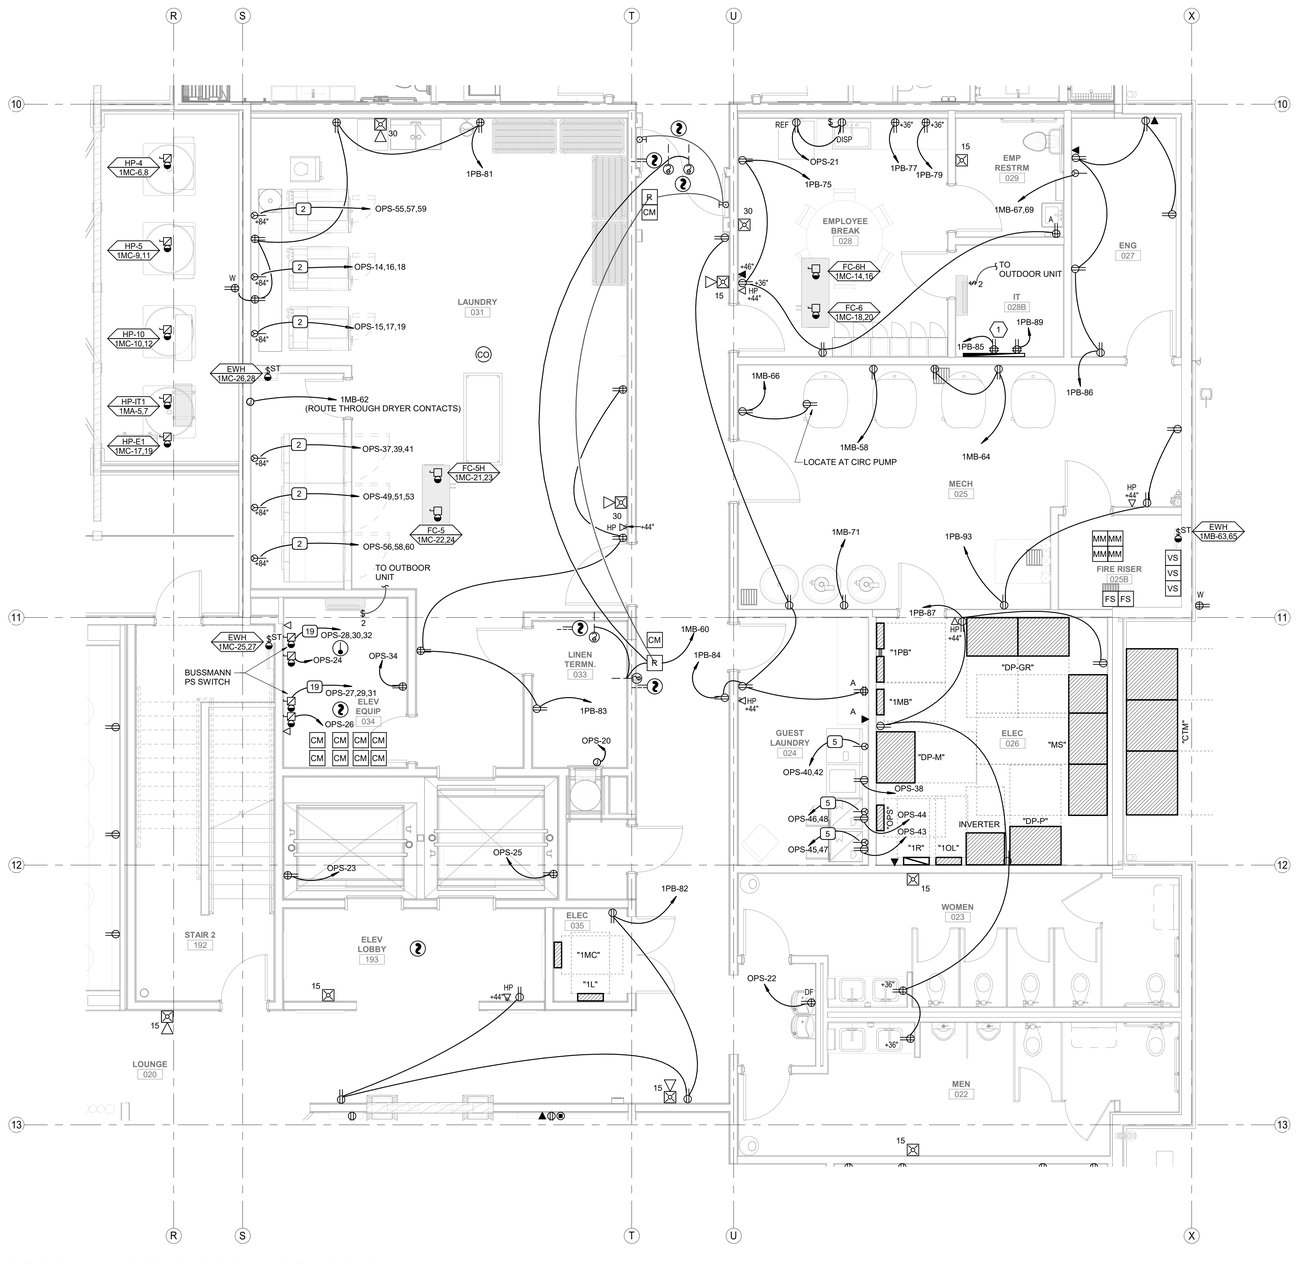

1 ENLARGED LAUNDRY & BREAK POWER PLAN

SCALE: 1/4" = 1'-0"

GENERAL SHEET NOTES

1 ALL GUEST ROOM RECEPTACLES SHALL BE TAMPER RESISTANT.

2 PROVIDE PUTTY PACKS AROUND BOXES IN PARTY WALLS.

3 VERIFY PTAC OUTLET LOCATIONS WITH EQUIPMENT SHOP DRAWINGS.

4 ALL HORNS IN GUEST ROOMS SHALL BE LOW-FREQUENCY TYPE.

5 PROVIDE GUEST MANAGEMENT ROOM SYSTEM FOR ALL ROOMS. SEE DRAWINGS FROM MARRIOTT FOR REQUIREMENTS AND PROVIDE ALL PARTS AND WIRING AND SYSTEMS AND PROGRAMMING SHOWN IN THESE DOCUMENTS

SHEET KEYNOTES

1 CONTRACTOR TO PROVIDE AND INSTALL GROUNDING WIRE FOR ALL IT RACKS.

THE RICHARDSON DESIGN PARTNERSHIP, L.L.C.
510 South 600 East
Salt Lake City, Utah 84102
P: 801.355.6888
F: 801.355.6880

COLORADO REGISTERED PROFESSIONAL ENGINEER 32705 3-1-24

THE GRAPHIC MATERIAL AND DESIGN ON THIS SHEET ARE INSTRUMENTS OF SERVICE AND REMAIN AT ALL TIMES THE PROPERTY OF THE DESIGNER. REPRODUCTION OR PUBLICATION OF THE DESIGN AND INTERIOR DESIGN IN WHOLE OR IN PART IS PROHIBITED WITHOUT THE WRITTEN CONSENT OF THE RICHARDSON DESIGN PARTNERSHIP, L.L.C.
©2023 THE RICHARDSON DESIGN PARTNERSHIP, L.L.C. ALL RIGHTS RESERVED

SPECTRUM ENGINEERS
324 S. State St., Suite 400
Salt Lake City, UT 84111
800-678-7077
801-328-5151
fax: 801-328-5155
www.spectrum-engineers.com

CONSULTANT:

SERAC CAPITAL PARTNERS, LLC
5051 WESTHEIMER RD. SUITE 750
HOUSTON, TX 7056

OWNER:

CENTRAL PARK HOTEL
1760 Central Park Dr.
Steamboat Springs, CO

PROJECT:

#	ISSUE DATE	DESCRIPTION
	03/04/2024	PERMIT SET

#	REV. DATE	DESCRIPTION

PERMIT SET

ENLARGED LAUNDRY & BREAK POWER PLAN

PROJECT #: 19.35
DRAWN BY: WRIGHT
CHECKED BY: DDI

SHEET #
E403

3/1/2024 5:34:01 PM
Autodesk Docs://22-170 SHS - Steamboat Springs CO/230357-Elec Central.rvt