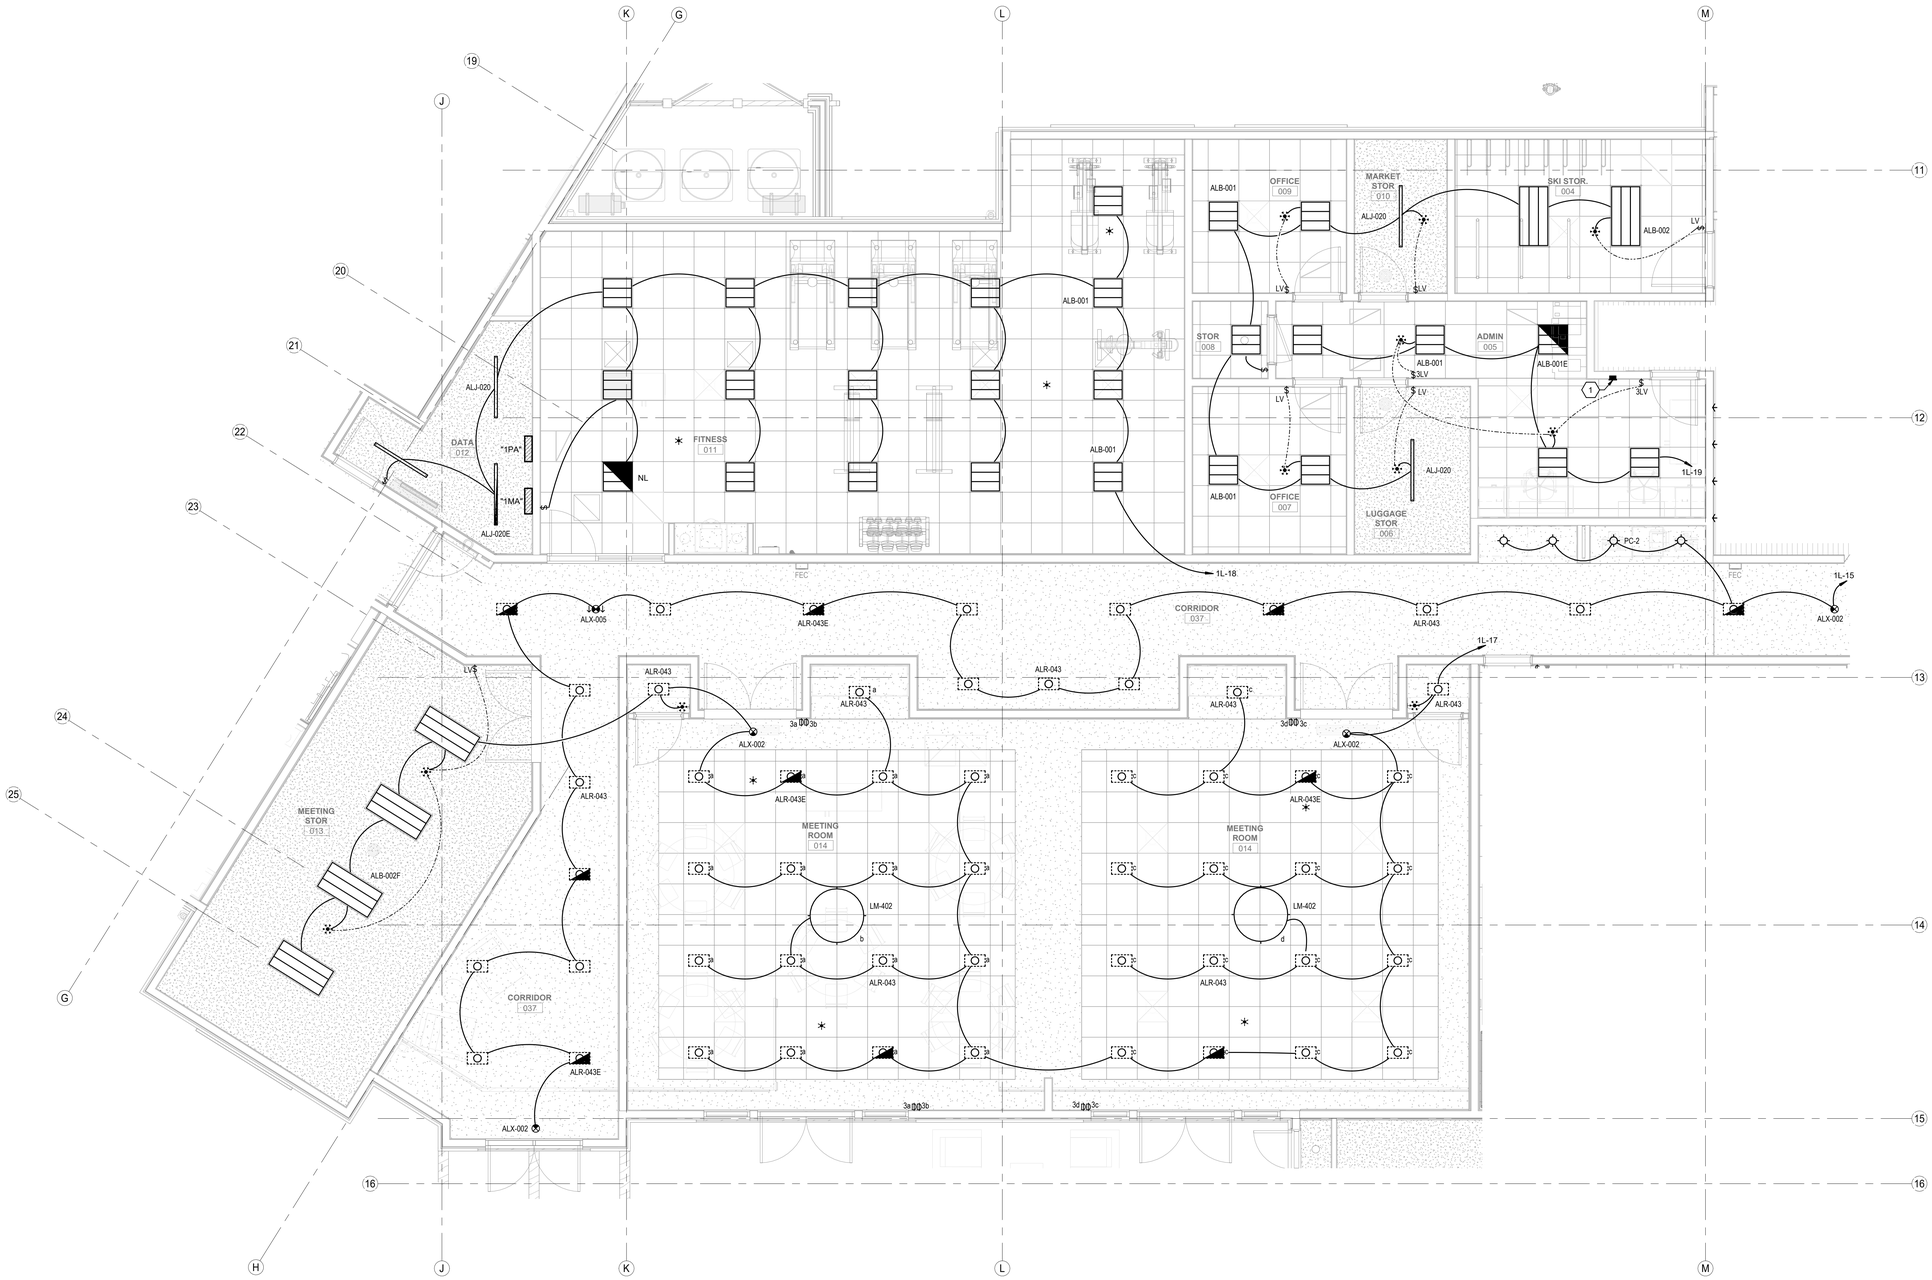

1 ENLARGED MEETING & BOH LIGHTING PLAN

SCALE: 1/4" = 1'-0"

SHEET KEYNOTES

1 PROVIDE 6 ZONE DIMMING PANEL AND PROVIDE DIMMING TO LOBBY, BUFFET, BAR, DINING.

THE RICHARDSON DESIGN PARTNERSHIP, L.L.C.
510 South 600 East
Salt Lake City, Utah 84102
P: 801.355.6888
F: 801.355.6880

COLORADO REGISTERED PROFESSIONAL ENGINEER
32705
3-1-24

THE GRAPHIC MATERIAL AND DESIGN ON THIS SHEET ARE INSTRUMENTS OF SERVICE AND REMAIN AT ALL TIMES THE PROPERTY OF THE RICHARDSON DESIGN PARTNERSHIP, L.L.C. REPRODUCTION OR PUBLICATION OF THE DESIGN OR THE SUBJECT MATTER IS PROHIBITED WITHOUT THE WRITTEN CONSENT OF THE RICHARDSON DESIGN PARTNERSHIP, L.L.C.
(C) 2022 THE RICHARDSON DESIGN PARTNERSHIP, L.L.C. ALL RIGHTS RESERVED

SPECTRUM ENGINEERS
324 S. State St., Suite 400
Salt Lake City, UT 84111
800-678-7077
801-328-5151
fax: 801-328-5155
www.spectrum-engineers.com

CONSULTANT:

SERAC CAPITAL PARTNERS, LLC
5051 WESTHEIMER RD. SUITE 1750
HOUSTON, TX 77056

OWNER:

CENTRAL PARK HOTEL
1760 Central Park Dr.
Steamboat Springs, CO

PROJECT:

ISSUE DATE	DESCRIPTION
03/04/2024	PERMIT SET

REV. DATE	DESCRIPTION

PERMIT SET

ENLARGED MEETING & BOH LIGHTING PLAN

PROJECT # 20170
DRAWN BY: RBR/DPI
CHECKED BY: DPI

SHEET #
E411

2/20/2024 10:21:29 AM
Autodesk Docs://20170 SHS - Steamboat Springs CO/20303-Elec Central.rvt