SHEET KEYNOTES

1. TYPICAL FIXTURE TYPE IN THIS SPACE, UNLESS NOTED OTHERWISE.
2. INSTALL FLOOR LEVEL EXIT SIGN WITHIN 4" OF THE DOOR FRAME AND NOT LESS THAN 10" AFF TO THE BOTTOM OF THE EXIT SIGN OR NOT MORE THAN 12" OFF THE FLOOR AFF TO THE BOTTOM OF THE EXIT SIGN.
3. TAPE LIGHTING AT BAR FACADE.
4. TAPE LIGHTING WITHIN EVER SHELF OF BACK BAR.

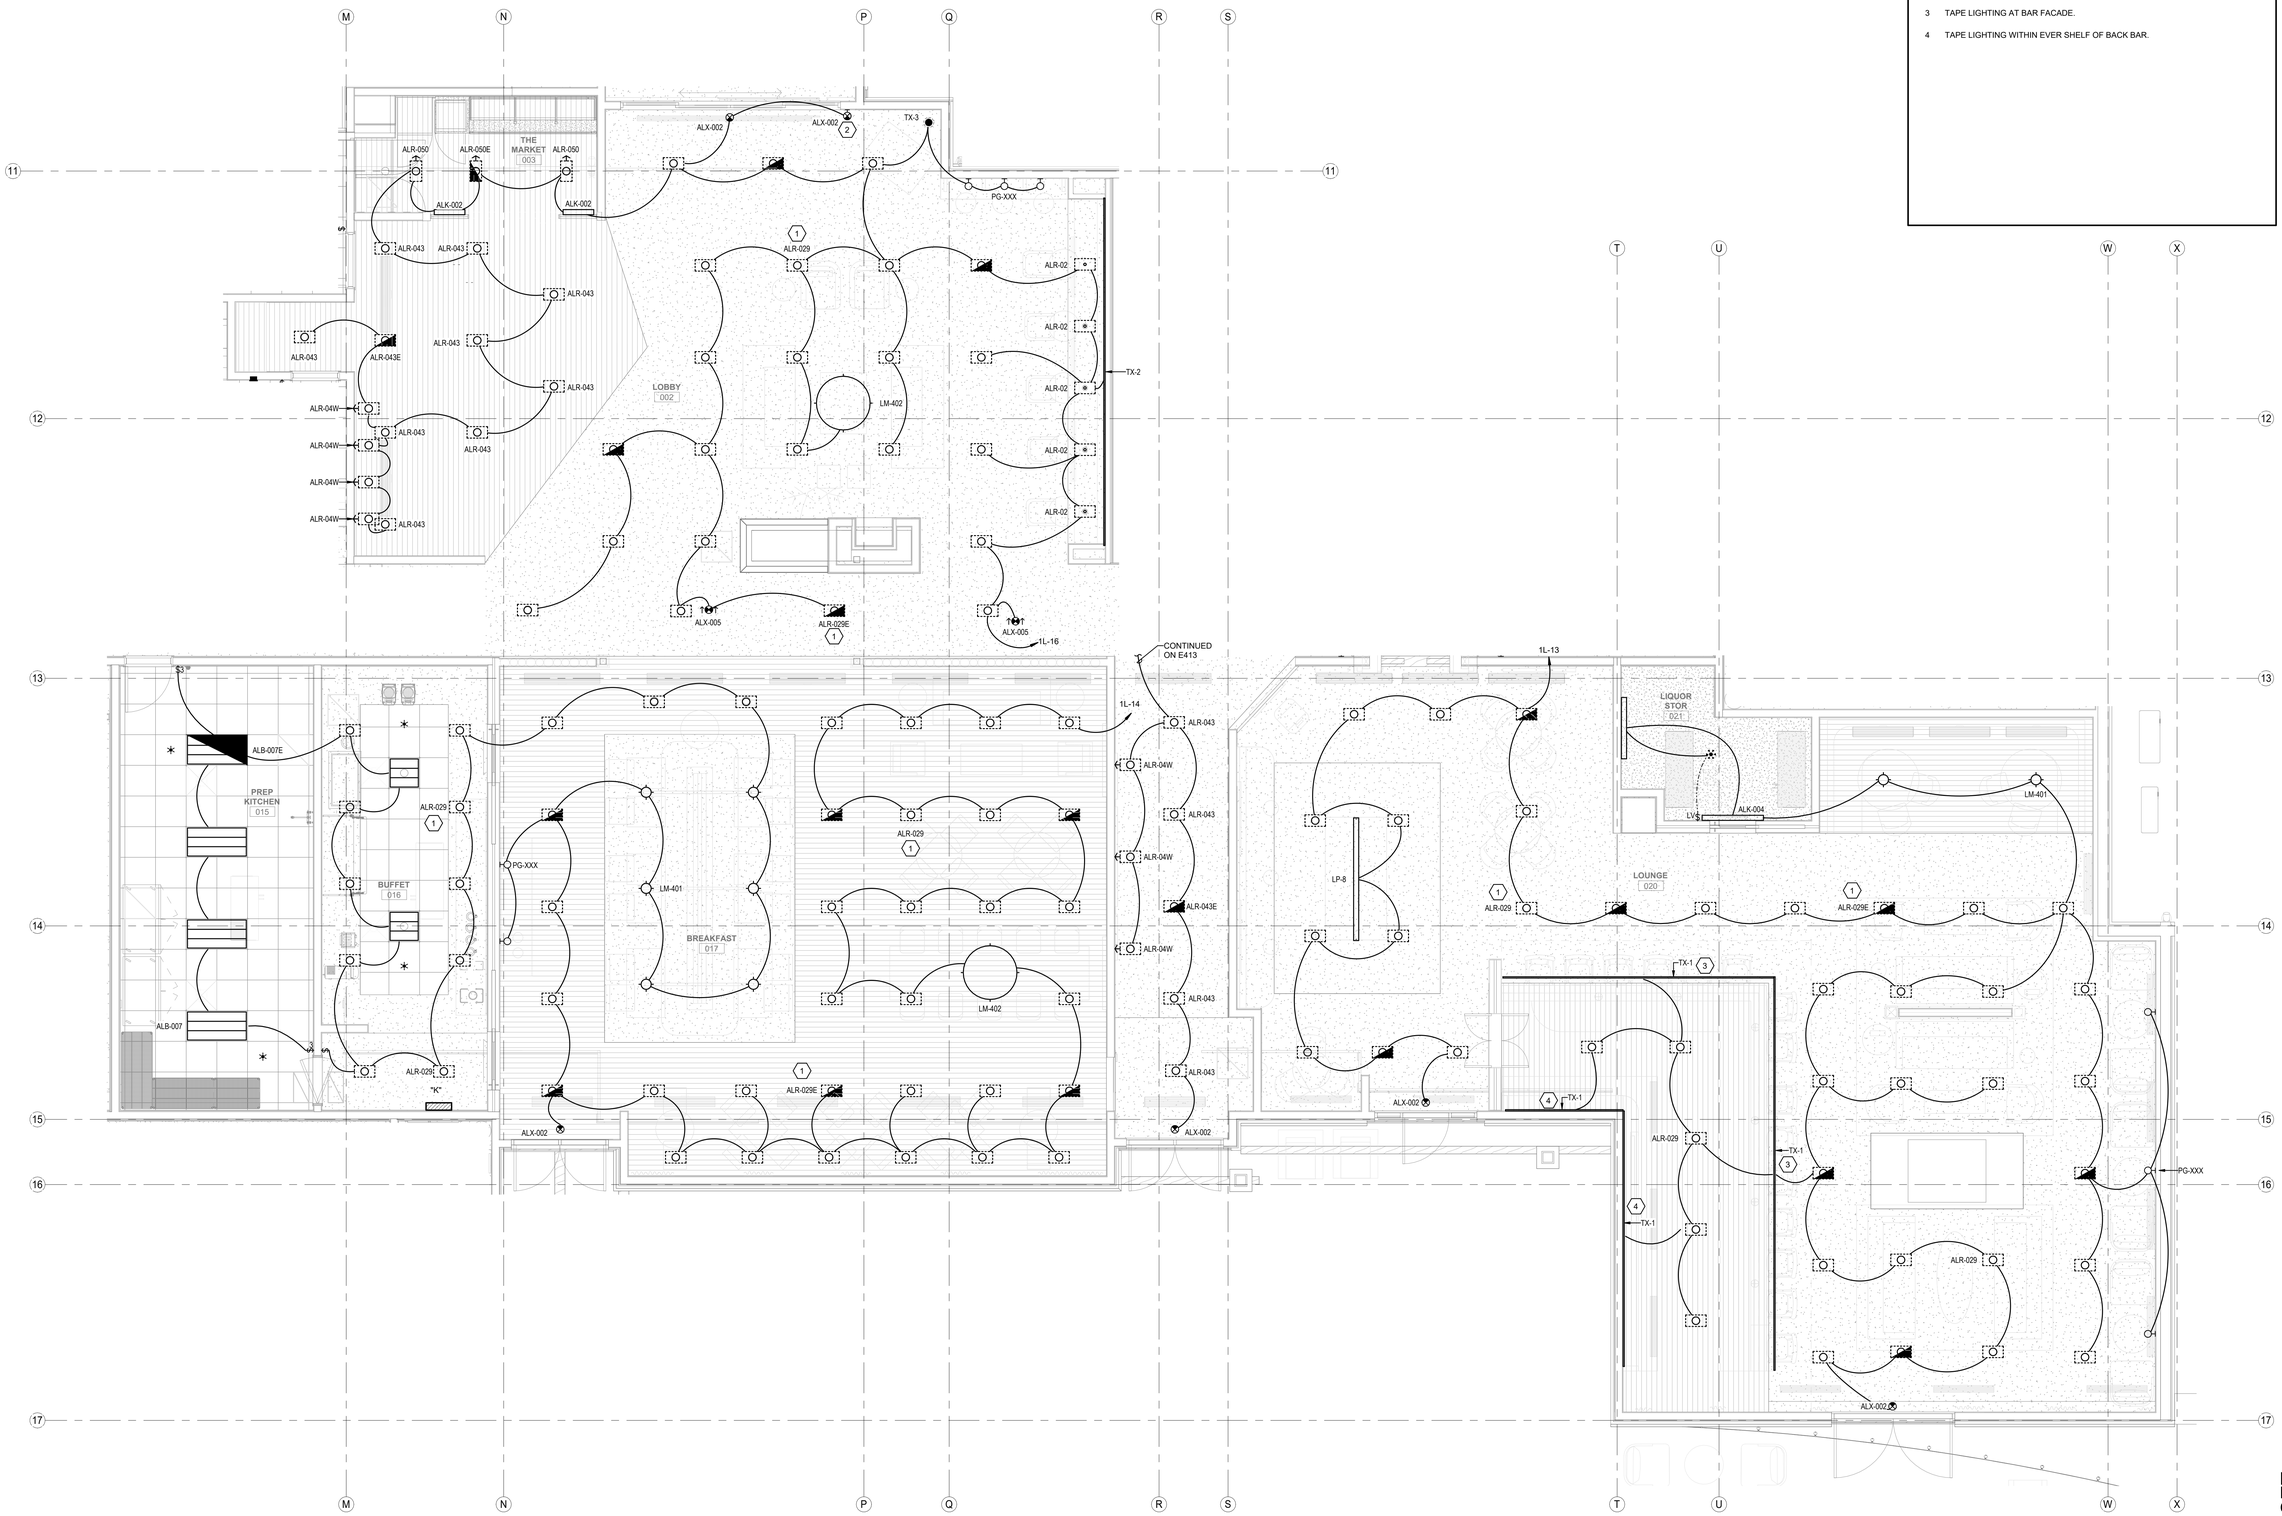

1 ENLARGED LOBBY & LOUNGE LIGHTING PLAN

SCALE: 1/4" = 1'-0"

THE RICHARDSON DESIGN PARTNERSHIP, L.L.C.
510 South 600 East
Salt Lake City, Utah 84102
P: 801.355.6888
F: 801.355.6880

COLORADO REGISTERED PROFESSIONAL ENGINEER 32705 3-1-24

THE GRAPHIC MATERIAL AND DESIGN ON THIS SHEET ARE INSTRUMENTS OF SERVICE AND REMAIN AT ALL TIMES THE PROPERTY OF THE RICHARDSON DESIGN PARTNERSHIP, L.L.C. REPRODUCTION OR PUBLICATION OF THE DESIGN OR ANY PART THEREOF IS PROHIBITED WITHOUT THE WRITTEN CONSENT OF THE RICHARDSON DESIGN PARTNERSHIP, L.L.C.
IC 35D - THE RICHARDSON DESIGN PARTNERSHIP, L.L.C. ALL RIGHTS RESERVED

SPECTRUM ENGINEERS
324 S. State St., Suite 400
Salt Lake City, UT 84111
800-678-7077
801-328-5151
fax: 801-328-5155
www.spectrum-engineers.com

CONSULTANT:

SERAC CAPITAL PARTNERS, LLC
5051 WESTHEIMER RD. SUITE 1750
HOUSTON, TX 77056

OWNER:

CENTRAL PARK HOTEL
1760 Central Park Dr.
Steamboat Springs, CO

PROJECT:

ISSUE DATE	DESCRIPTION
03/04/2024	PERMIT SET

# REV. DATE	DESCRIPTION

PERMIT SET

ENLARGED LOBBY & LOUNGE LIGHTING PLAN

PROJECT #: 19.135
DRAWN BY: BRR/DGH
CHECKED BY: DGH

SHEET #
E412

2/29/2024 10:21:43 AM
Autodesk Docs://22-170 SHS - Steamboat Springs CO/230357-Elec Central.rvt