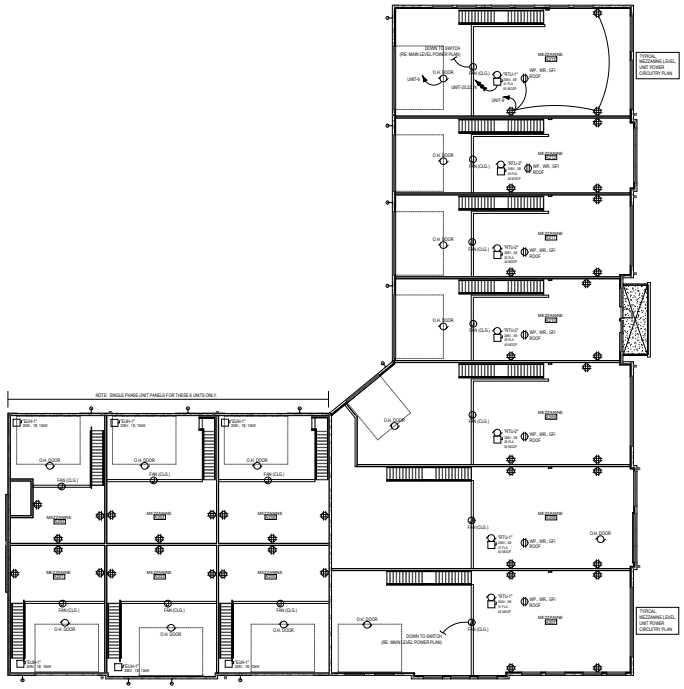

MEZZANINE LEVEL POWER PLAN

SCALE: 1/16"=1'-0"

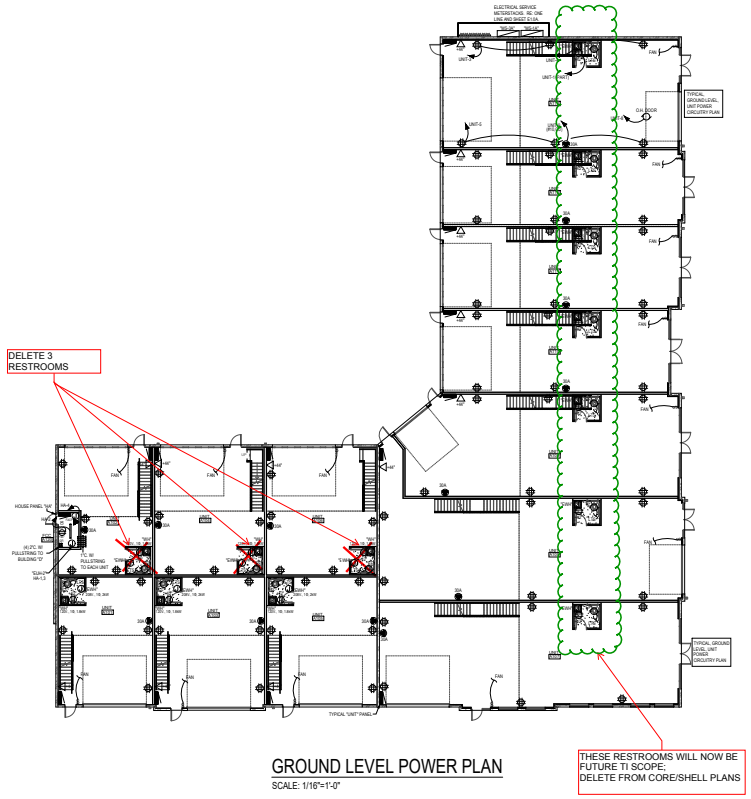

GROUND LEVEL POWER PLAN

SCALE: 1/16"=1'-0"

Date	Submission / Revision
8/2/2021	FOR CONSTRUCTION

dcb construction company, inc.
909 East 62nd Avenue • Denver, Colorado 80216 • 303.297.3525 • Fax 303.297.3697 • www.dcb1.com

These plans are an instrument of service and are the property of DCB Construction Company, Inc. and shall not be reproduced in whole or in part without the written permission of DCB Construction Company, Inc. Copyright © 2021 DCB Construction Company, Inc. Copyright is and infringement will be enforced and prosecuted. 2021

COLORADO REGISTERED PROFESSIONAL ENGINEER BRETT A. PARSONS 43330 NATIONAL

8/2/2021

HUTCHISON-PARSONS ENGINEERS CORPORATION
CONSULTING ELECTRICAL ENGINEERS
13700 W. ALAMEDA PARKWAY, SUITE 200
LAKEWOOD, COLORADO 80228-2551
V 303.573.9700 • F 303.573.9750

A NEW BUILDING FOR:

GARAGECONDOS at RACINE CIR.

SMALL BUSINESS SOLUTIONS

BUILDING A

6507 S. RACINE CIRCLE, CENTENNIAL CO 80111

Design Project No.
19-907

Drawing Title
BLDG "A"
POWER PLANS

Drawing No.
E2.0A