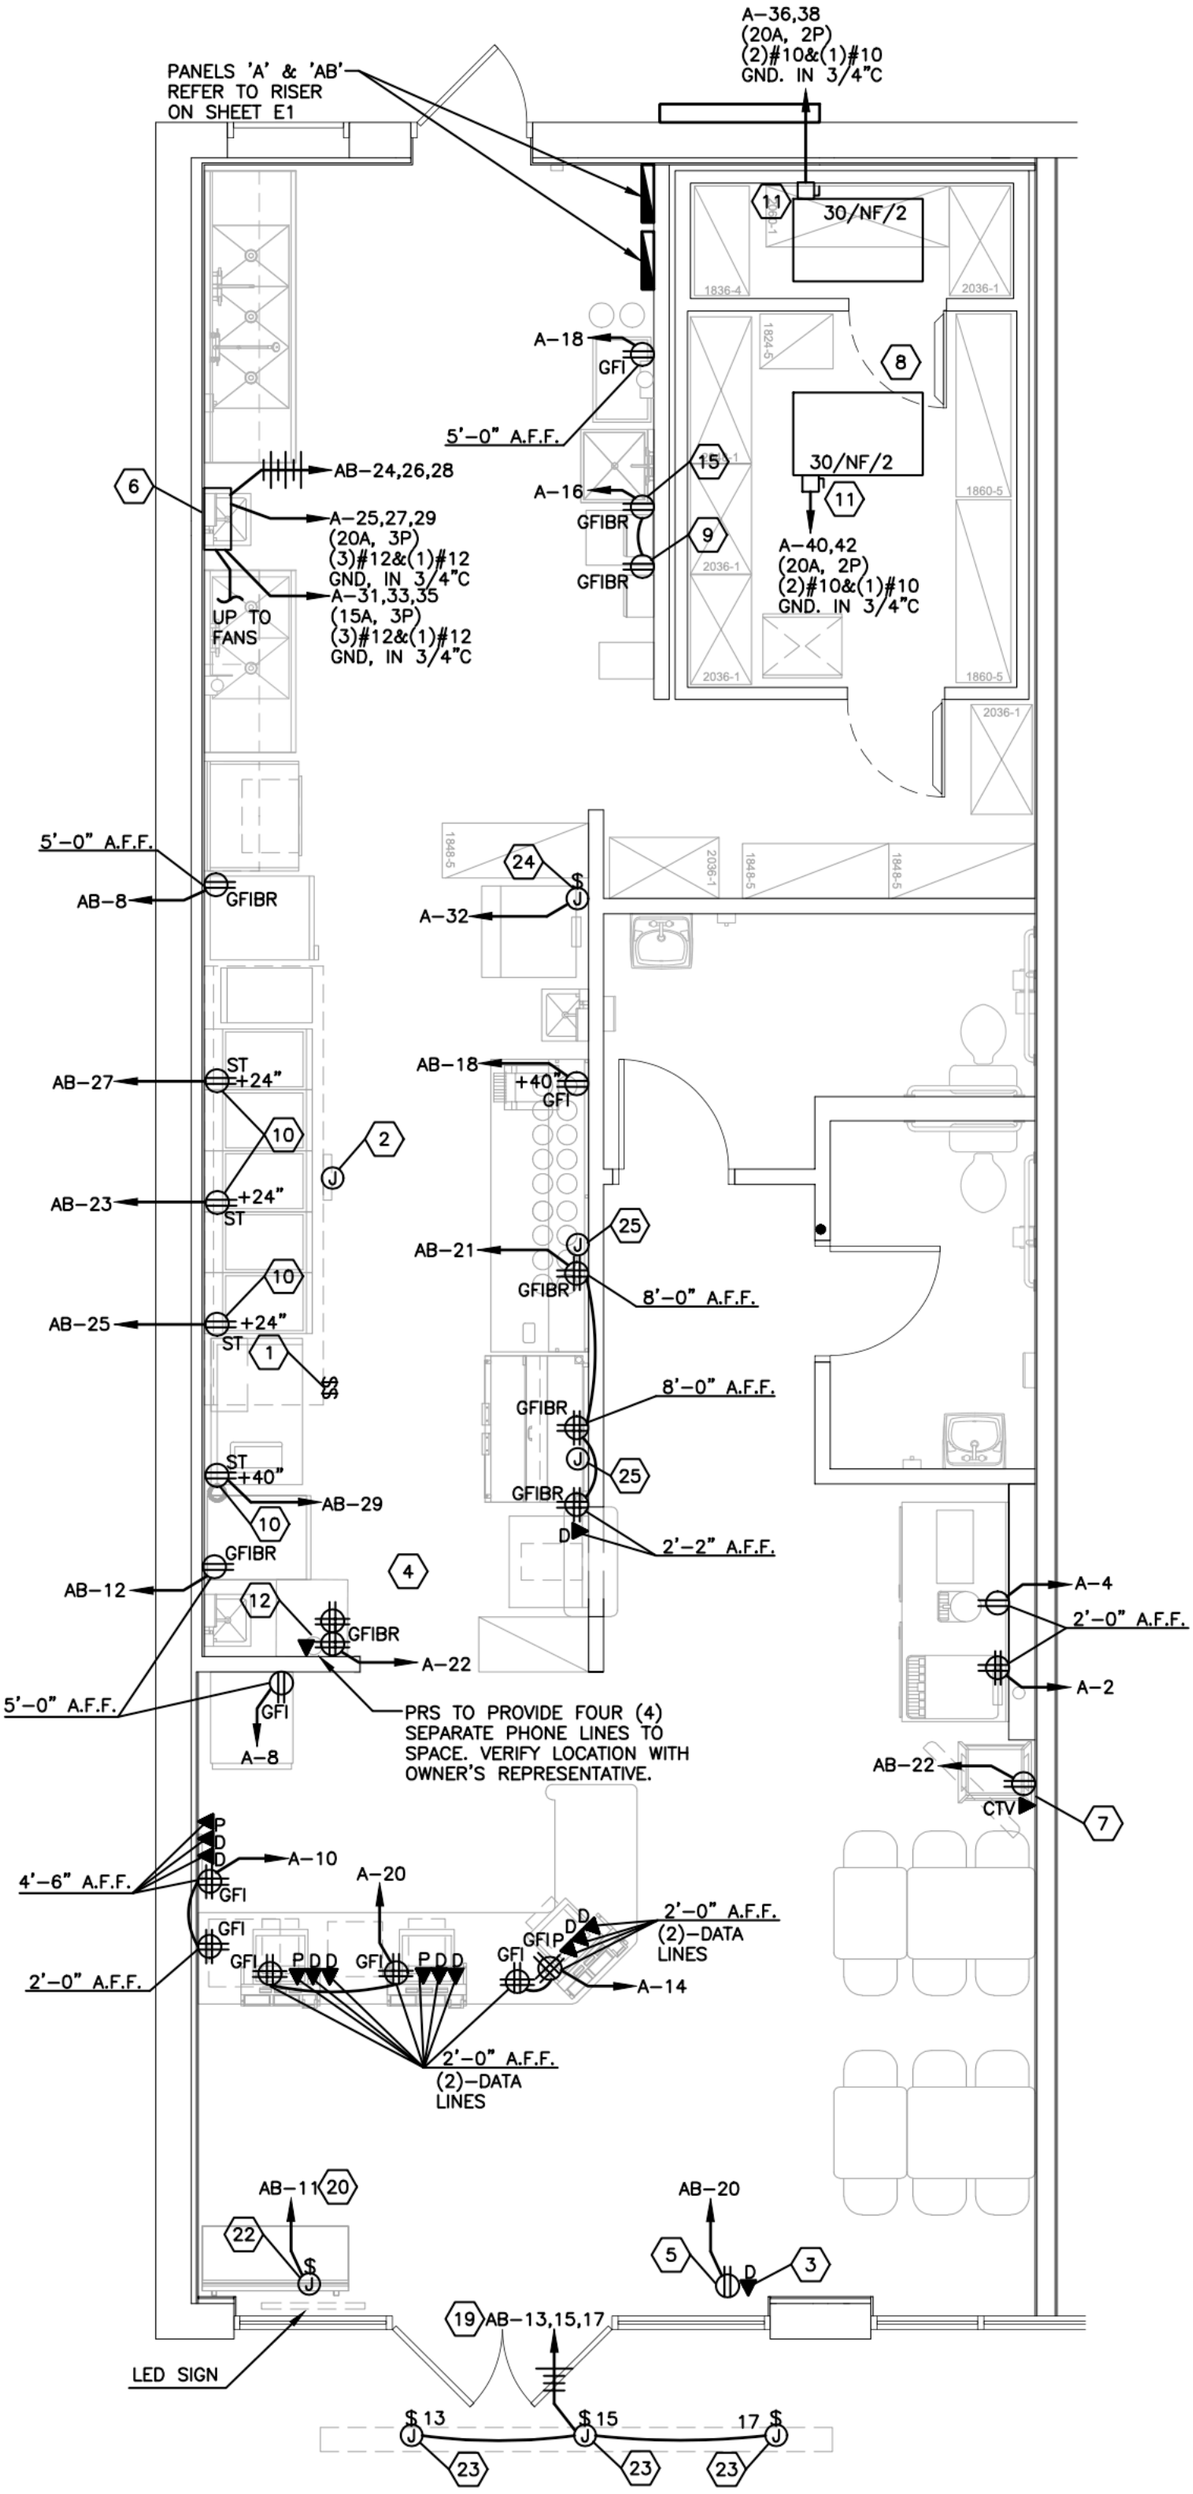

ELECTRICAL FLOOR PLAN