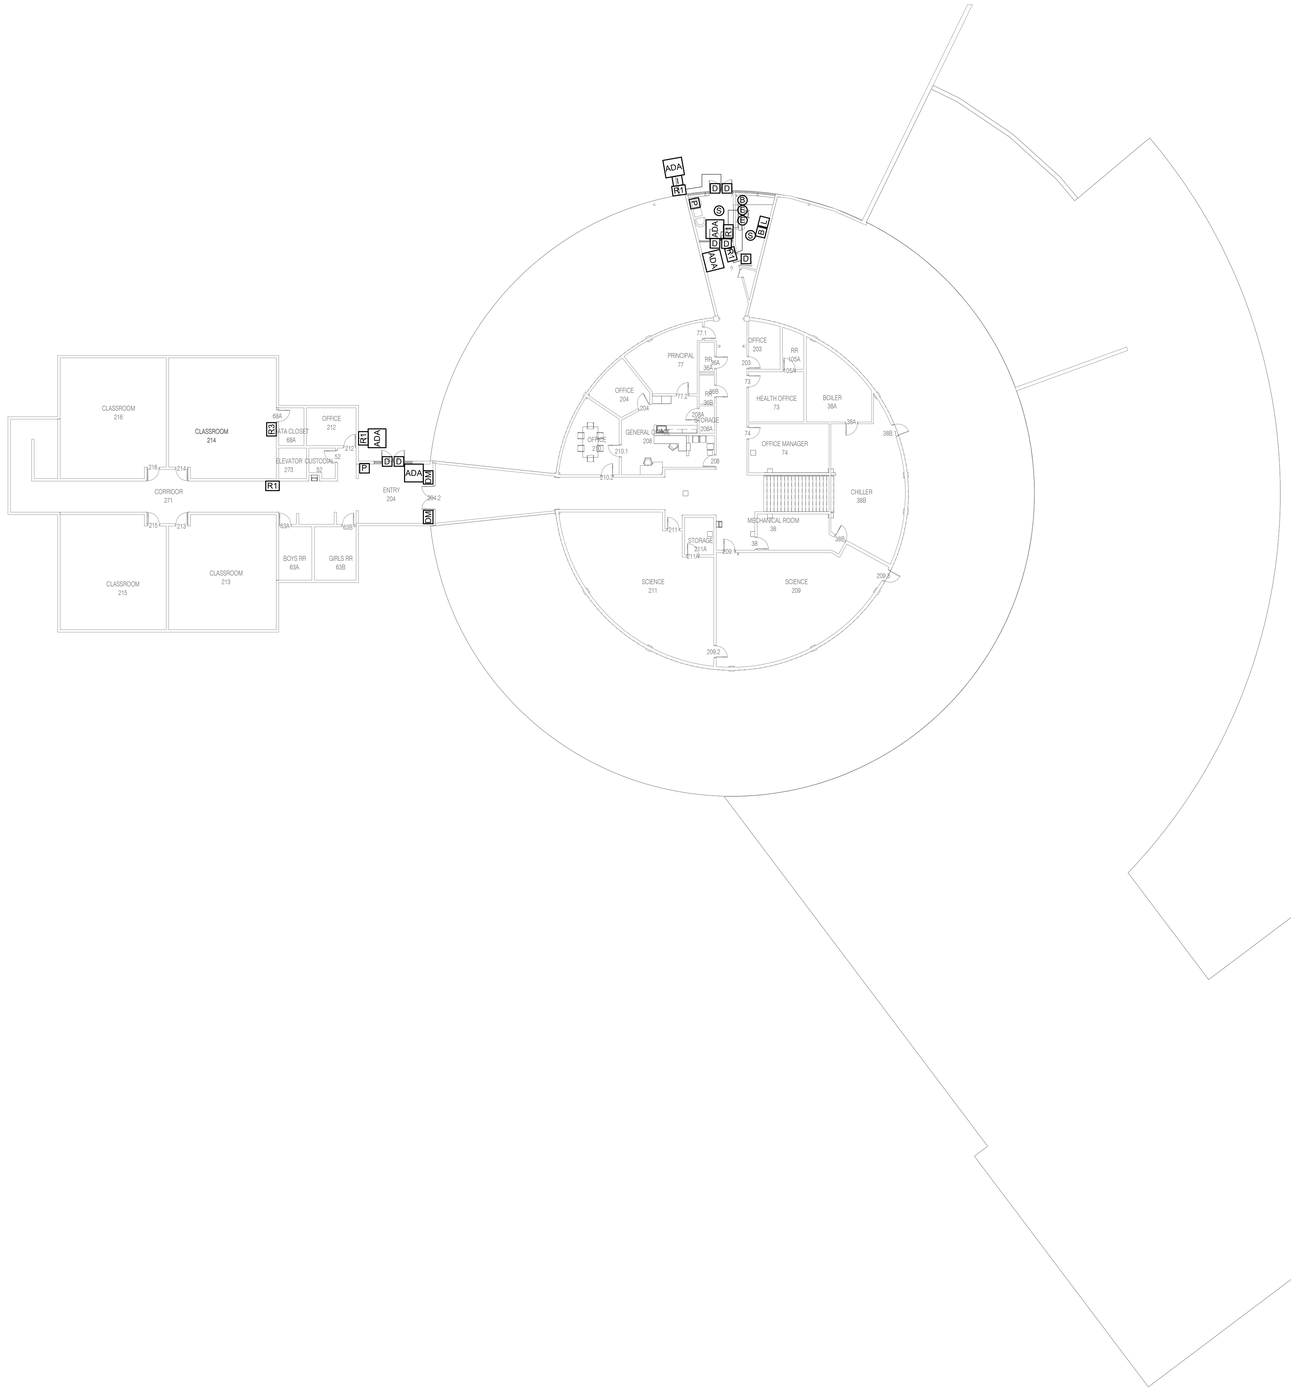

NORTH

1 **LEVEL 2 PLAN - TECHNOLOGY**
1/16" = 1'-0"

SHEET KEYNOTE LEGEND

hollis+miller architects®
we design the future®

1828 Walnut Street Suite 922
Kansas City, MO 64108
t 816.442.7700

115 Wilcox Street Suite 210
Castle Rock, CO 80104
t 720.949.1689

HOLLISANDMILLER.COM

IMEG
Mechanical, Electrical, Technology
1400 Glenarm Pl. Suite 101
Denver, CO 80202
303.623.4927 phone

Brentwood Middle School = Renovations
Weld County School District D6
2600 24th Ave Ct,
Greeley, Colorado 80634

90% Construction Documents

REVISIONS:

#	Description	Date

CHECK SET

The Professional Architects seal affixed to this sheet applies only to the material and items shown on this sheet. All other information on this sheet is not part of the Professional Architects work product and is not to be relied upon, and the architect expressly disclaims any and all responsibility for such plan, drawings, or documents not exhibiting the seal.

JOB NO: 23098
DRAWN BY: NJV
CHECKED BY: ACJ
DATE: January 12, 2024

T102

LEVEL 2 PLAN - TECHNOLOGY

Please consider the environment before printing this.

1/11/2024 4:05:47 PM