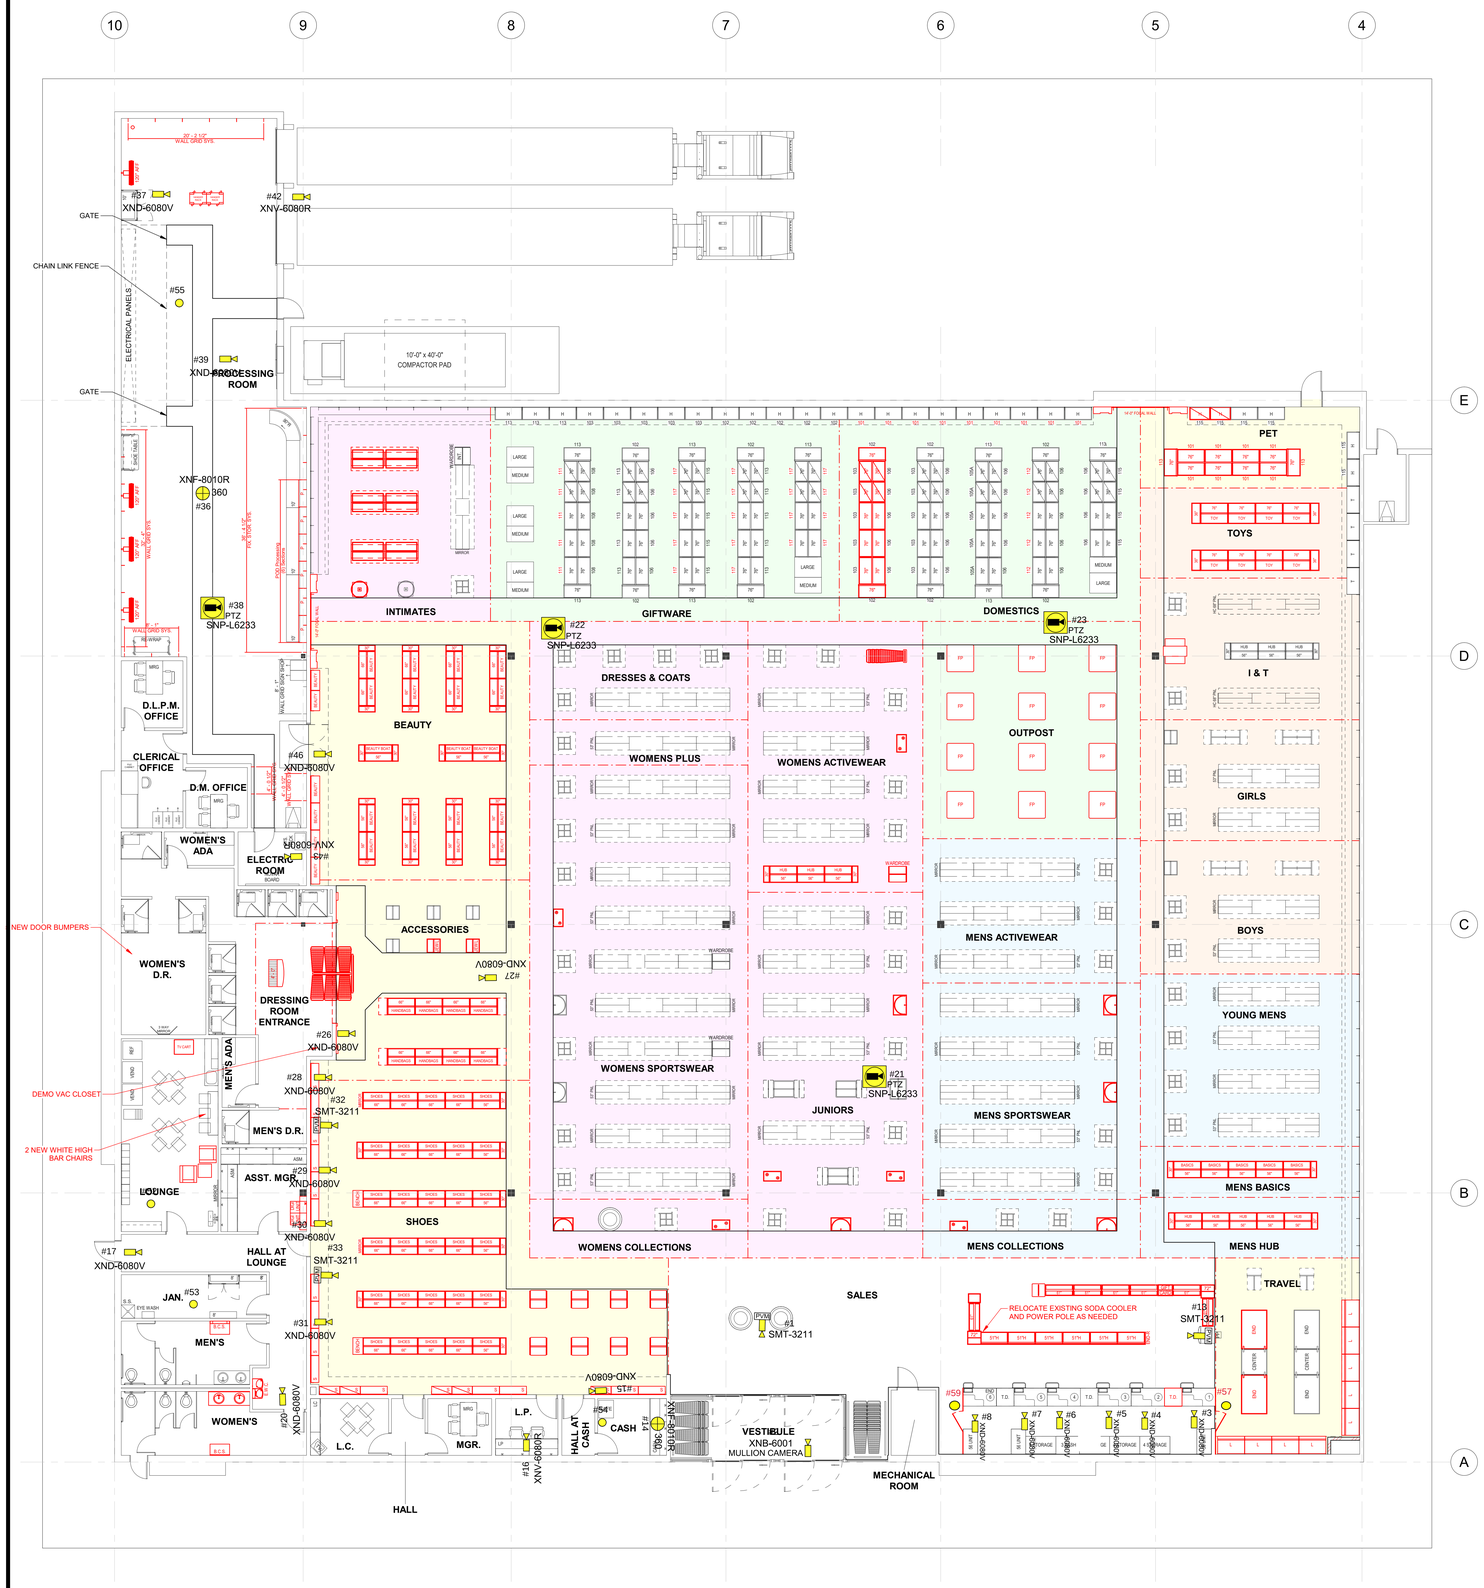

No.	Location	Camera Type	Model Number	IP Address	Location
1	PVM Camera Run @ Front Door	Clinton PVM, 32", W/IP Camera	Cable only	.005	Front Entrance
2	Mullion Camera Run @ Front Door	Hanwha Mullion	XNB-6001	.006	Front Entrance
43	Static Camera Run @ System Rack	Hanwha Fixed	XND-6080R	.090	MDF/IDF
44	Static Camera Run @ IDF	Hanwha Fixed	XND-6080V	.091	MDF/IDF
14	360 Degree Camera Run @ Cash Office	Hanwha 360	XNF-8010R	.041	Office Area
15	Static Camera Run @ Cash Office Hallway	Hanwha Fixed	XND-6080V	.042	Office Area
16	Static Camera Run @ LP Office	Hanwha Fixed	XND-6080R	.043	Office Area
17	Static Camera Run @ Egress Hall	Hanwha Fixed	XND-6080V	.044	Office Area
20	Static Camera Run @ Restroom Hall	Hanwha Fixed	XND-6080V	.047	Office Area
52	Coat Room	Covert	Cable only		Office Area
53	Janitors Closet	Covert	Cable only		Office Area
54	Cash Office	Covert	Cable only		Office Area
36	360 Degree Camera Run @ Processing1	Hanwha 360	XNF-8010R	.080	Processing
37	Static Camera Run @ Processing2	Hanwha Fixed	XND-6080V	.081	Processing
38	PTZ Camera Run @ Processing3	Hanwha PTZ SNP	SNP-L6233	.082	Processing
39	Static Camera Run @ Compactor	Hanwha Fixed	XND-6080V	.083	Processing
42	Static Camera Run @ Outside Loading Door	Hanwha Fixed	XND-6080R	.086	Processing
55	Processing	Covert	Cable only		Processing
21	PTZ Camera Run @ Sales Floor	Hanwha PTZ SNP	SNP-L6233	.051	Sales Floor
22	PTZ Camera Run @ Sales Floor	Hanwha PTZ SNP	SNP-L6233	.052	Sales Floor
23	PTZ Camera Run @ Sales Floor	Hanwha PTZ SNP	SNP-L6233	.053	Sales Floor
26	Static Camera Run @ Hand Bags	Hanwha Fixed	XND-6080V	.066	Sales Floor
27	Static Camera Run @ Fitting Room	Hanwha Fixed	XND-6080V	.067	Sales Floor
28	Static Camera Run @ Footwear1	Hanwha Fixed	XND-6080V	.069	Sales Floor
29	Static Camera Run @ Footwear2	Hanwha Fixed	XND-6080V	.070	Sales Floor
30	Static Camera Run @ Footwear3	Hanwha Fixed	XND-6080V	.071	Sales Floor
31	Static Camera Run @ Footwear4	Hanwha Fixed	XND-6080V	.072	Sales Floor
32	PVM Camera Run @ Footwear PVM1	Clinton PVM, 32", W/IP Camera	CE-M32-IPA-TJX	.074	Sales Floor
33	PVM Camera Run @ Footwear PVM2	Clinton PVM, 32", W/IP Camera	CE-M32-IPA-TJX	.075	Sales Floor
46	Static Camera Run @ Beauty	Hanwha Fixed	XND-6080V	.102	Sales Floor
3	Static Camera Run @ Front Line Register #1	Hanwha Fixed	XND-6080V	.015	Single Queue
4	Static Camera Run @ Front Line Register #2	Hanwha Fixed	XND-6080V	.016	Single Queue
5	Static Camera Run @ Front Line Register #3	Hanwha Fixed	XND-6080V	.017	Single Queue
6	Static Camera Run @ Front Line Register #4	Hanwha Fixed	XND-6080V	.018	Single Queue
7	Static Camera Run @ Front Line Register #5	Hanwha Fixed	XND-6080V	.019	Single Queue
8	Static Camera Run @ Front Line Register #6	Hanwha Fixed	XND-6080V	.020	Single Queue
13	PVM Camera Run @ Front Line	Clinton PVM, 32", W/IP Camera	Cable only	.032	Single Queue
57	Frontline ~~behind Registers~~ Register 1	Covert	Cable only		Single Queue
59	Frontline Register 6	Covert	Cable Only		Single Queue
58	Covert Camera	Hanwha Mullion	XNB-6001	.099	

AREA ANALYSIS

First Level		
Sales	84%	24,988.4 SF
Supports	16%	4,846.5 SF
GROUND COVER		30,588 SF

STORE INFORMATION

REAL ESTATE APPROVAL:
STORE VOLUME:
FIELD COMMENTS:

CEILING HEIGHT:	22'-3" A.F.F.
INFIELD SOFFIT:	22'-3" A.F.F.
FRONTLINE SOFFIT:	22'-3" A.F.F.

NO.	DESCRIPTION	DATE

Marshalls
770 Cochituate Road | Framingham, MA 01701
AURORA, CO

FIXTURE PLAN

Deal Type	REMODEL
Store Number	0761
Project Start Date	02/05/2023
Planned By	EL
Criteria Set By	EL
Checked By	DEM

RC1

Scale 1/8" = 1'-0"