Created: 10/05/2011

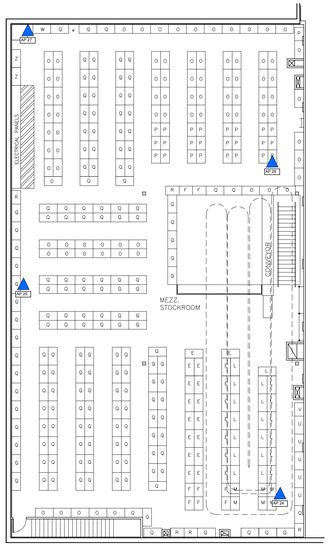

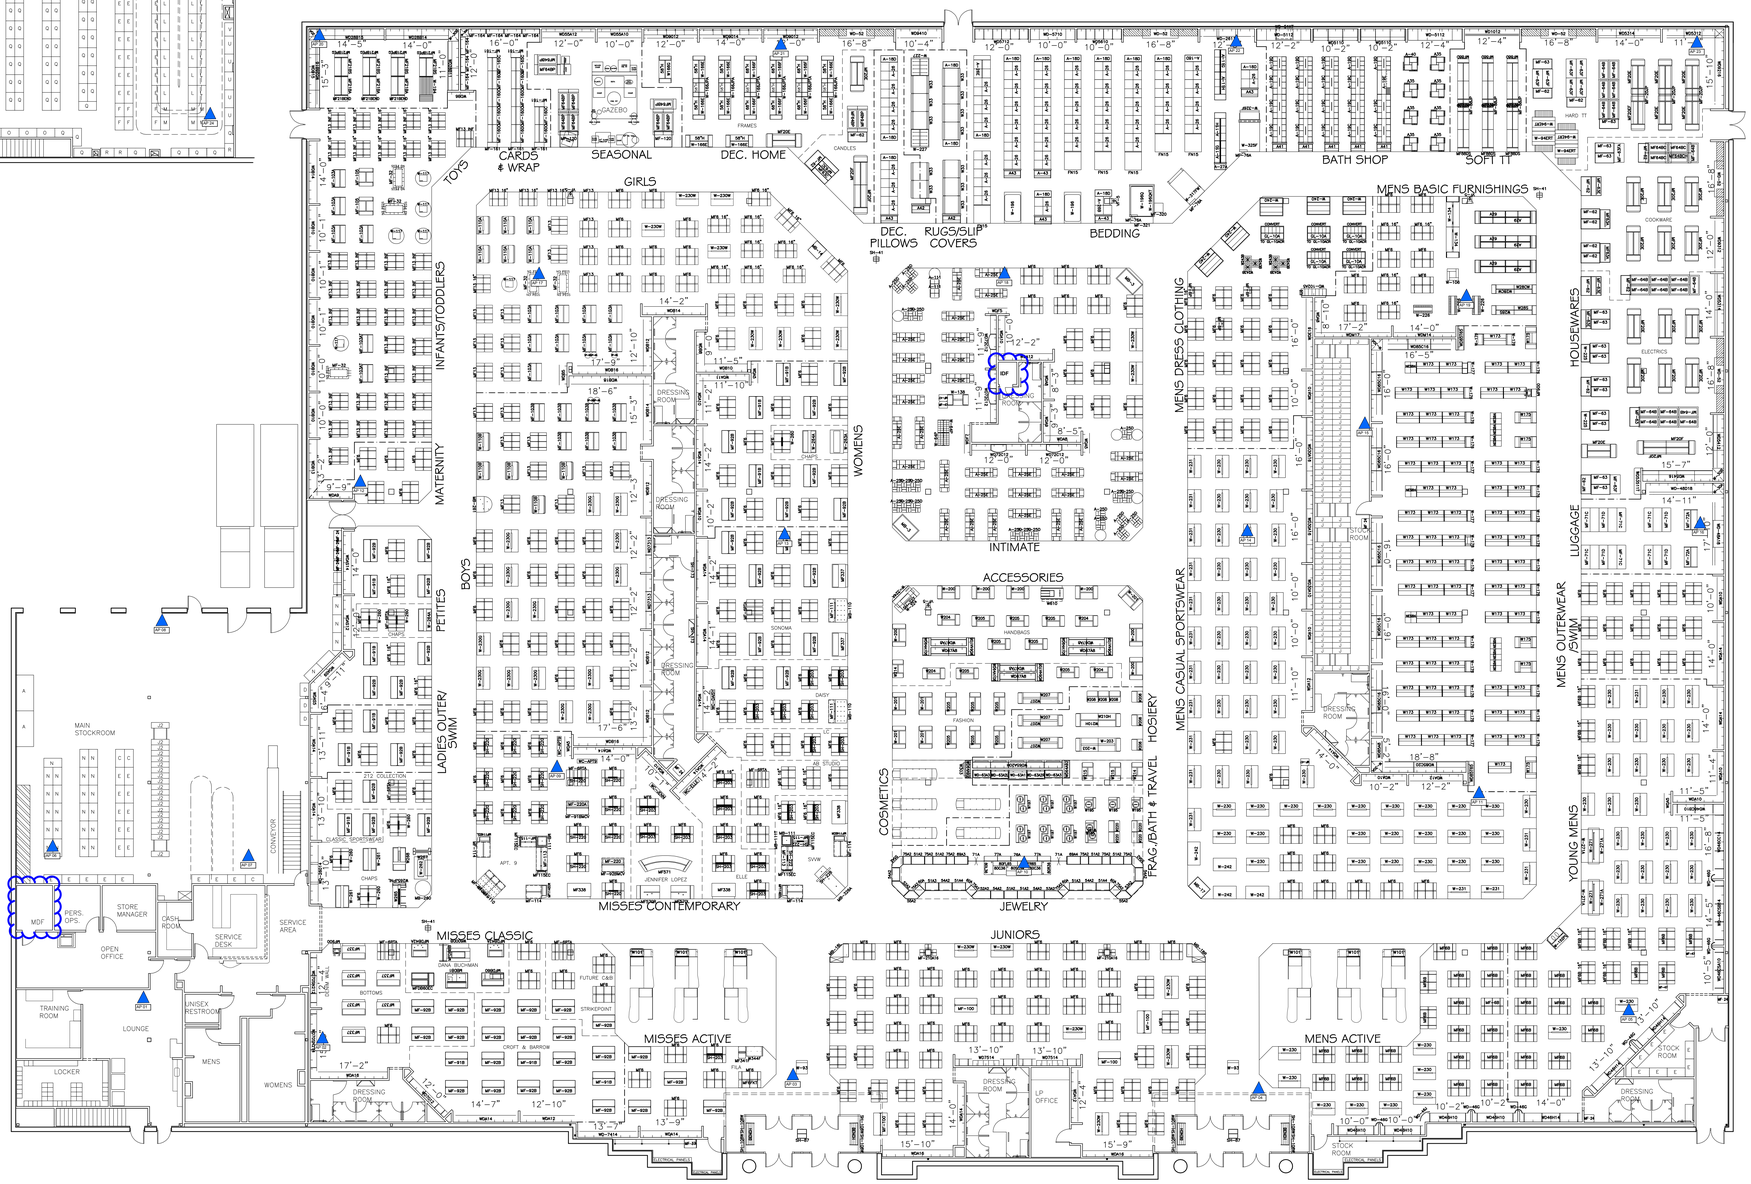

KOHL'S

SW COLORADO SPRINGS

2725 JANITELL ROAD
COLORADO SPRINGS, CO 80906

10687

DEVELOPED BY:
KOHL'S DEPARTMENT STORES, INC.
N56 W17000 RIDGEWOOD DRIVE
MENOMONEE FALLS, WISCONSIN 53051
TEL: (262) 703-7000
FAX: (262) 703-7105

27 AP's

88K-2F-SFL COLD CLASSIC
OCTOBER 2003
MARKET: COLORADO SPRINGS, CO

NEW STORE GRAND OPENING: 10/10/2003
LAST REMODEL DATE: 00/00/0000

ISSUED TO AND PLAN UPDATES:

DATE	BY	DESCRIPTION
--	--	--
--	--	--
--	--	--
--	--	--
--	--	--
--	--	--
--	--	--
--	--	--
--	--	--
--	--	--

PLAN REMARKED TO A SCALED FLOOR PLAN

INFORMATION ON THIS DRAWING TAKES PRECEDENCE OVER THE SPECIFICATIONS MANUAL IF THE DOCUMENTS HAVE CONFLICTING INFORMATION.

NO.	DATE	BY	DESCRIPTION
△			
△			
△			
△			
△			
△			
△			
△			
△			

FIXTURE PLAN

SCALE: 3/32"=1'-0"
PROJECT #: 00-000.00
DRWN BY:--- CHKD BY:---
BLDG. SUBMITTAL: --/--/--

SHEET: FXP