


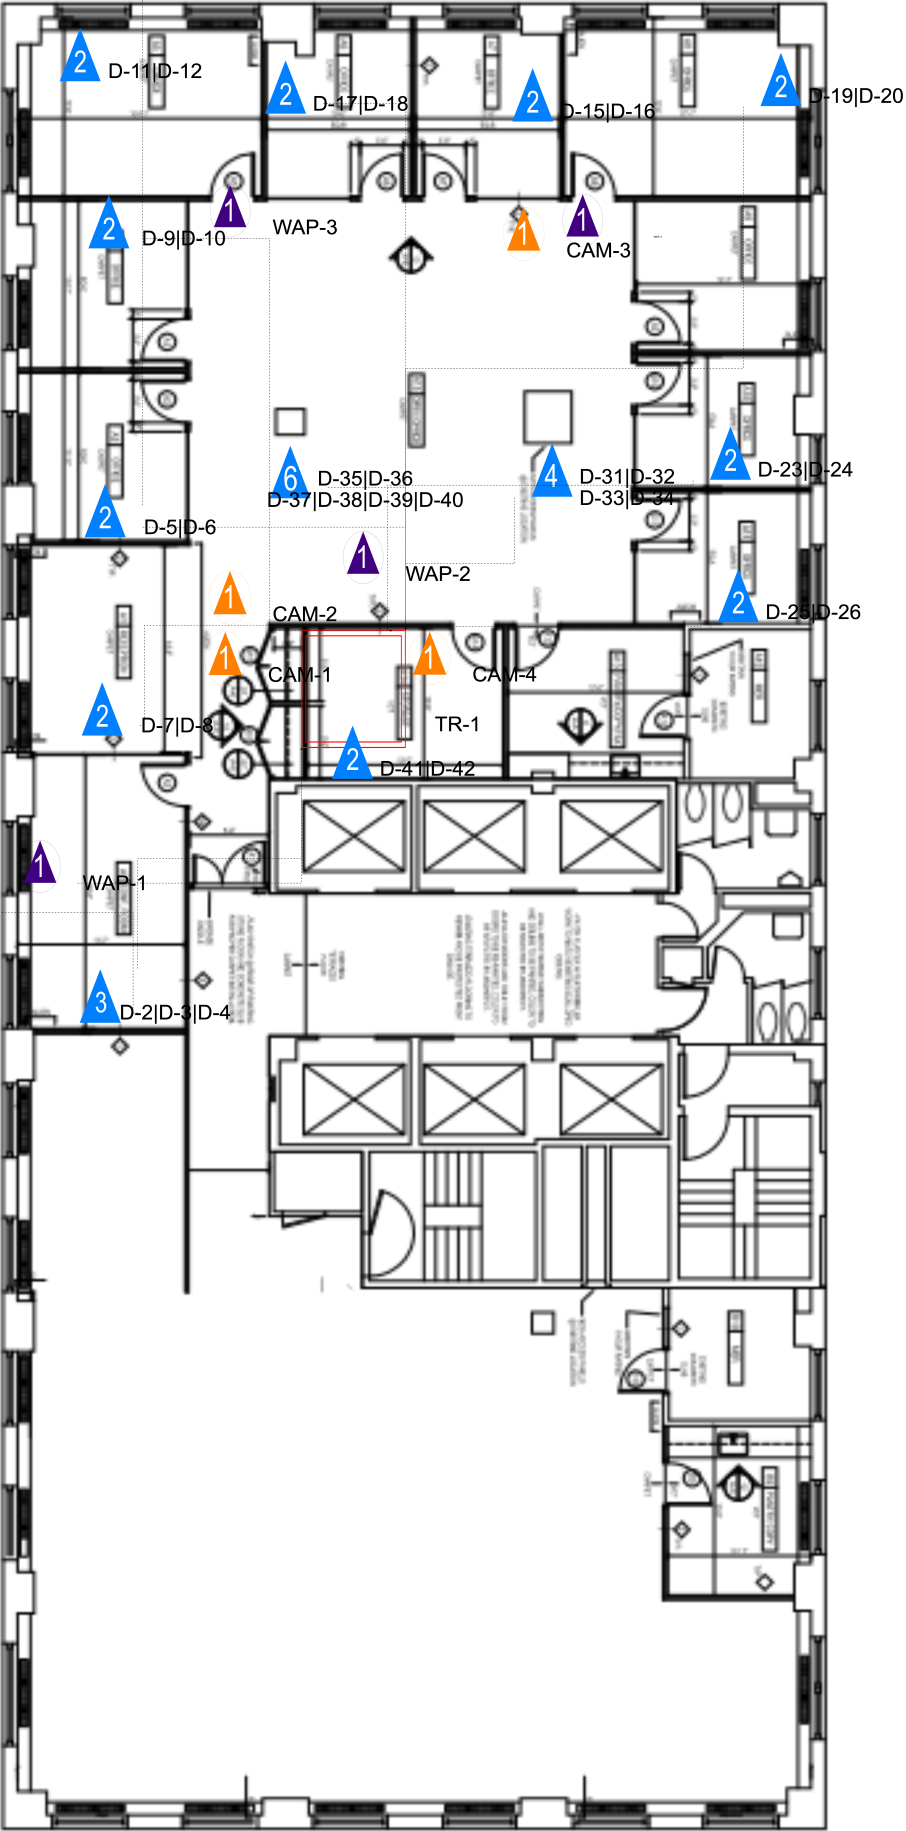

1 SUITE 5100 & 5103 - CONSTRUCTION PLAN

THE CHANIN BUILDING
122 EAST 42ND STREET, NEW YORK, NY 10168
SUITE 5100

CHARLOTTE DEWALD ARCHITECT
559 WEST 141 ST
NEW YORK, NY 10031 212.281.9402

A-3

APB

ALL WORK SHALL BE DONE IN ACCORDANCE WITH THE CITY OF NEW YORK DEPARTMENT OF BUILDINGS (DOB) REGULATIONS AND THE CITY OF NEW YORK DEPARTMENT OF ENVIRONMENTAL CONSERVATION (DEC) REGULATIONS.