


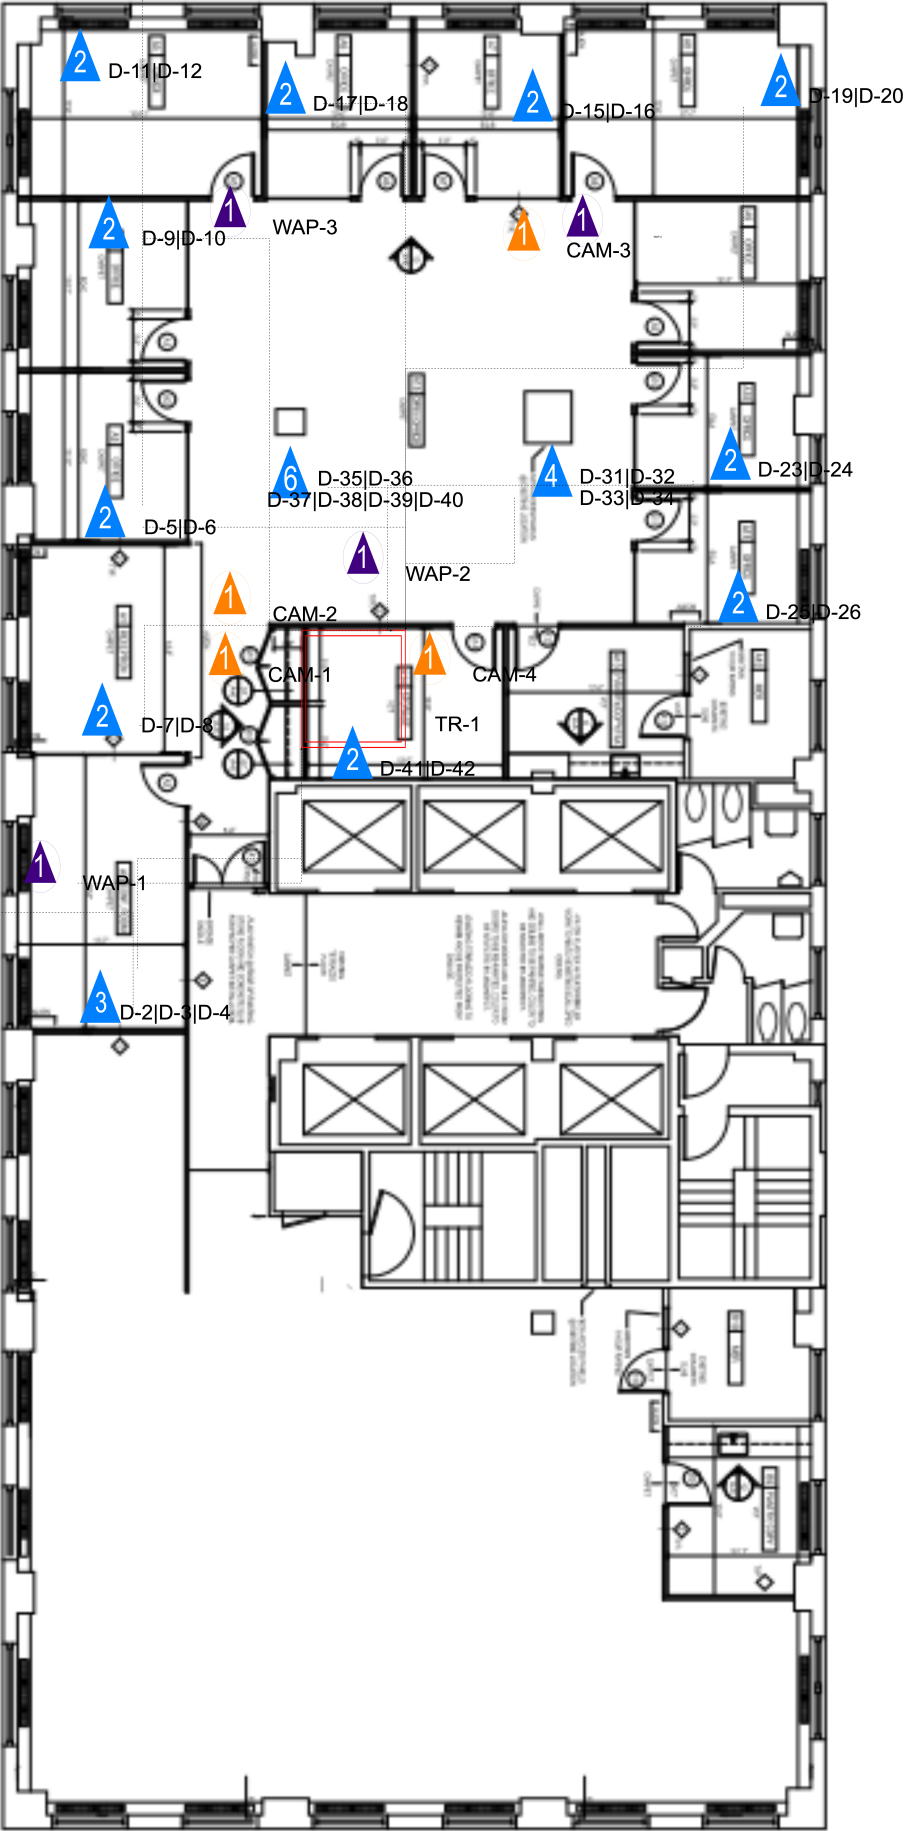

1 SUITE 5100 & 5103 - CONSTRUCTION PLAN


THE CHANIN BUILDING
122 EAST 42ND STREET, NEW YORK, NY 10168
SUITE 5100

CHARLOTTE DEWALD ARCHITECT
559 WEST 141 ST
NEW YORK, NY 10031 212.281.8482

A-3


APB

ALL RIGHTS RESERVED. NO PART OF THIS PUBLICATION MAY BE REPRODUCED OR TRANSMITTED IN ANY FORM OR BY ANY MEANS, ELECTRONIC OR MECHANICAL, WITHOUT PERMISSION IN WRITING FROM THE PUBLISHER.

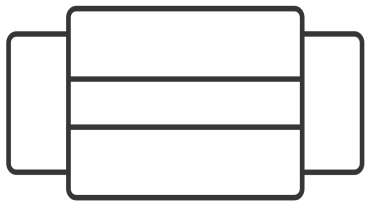

TR-1

R-1

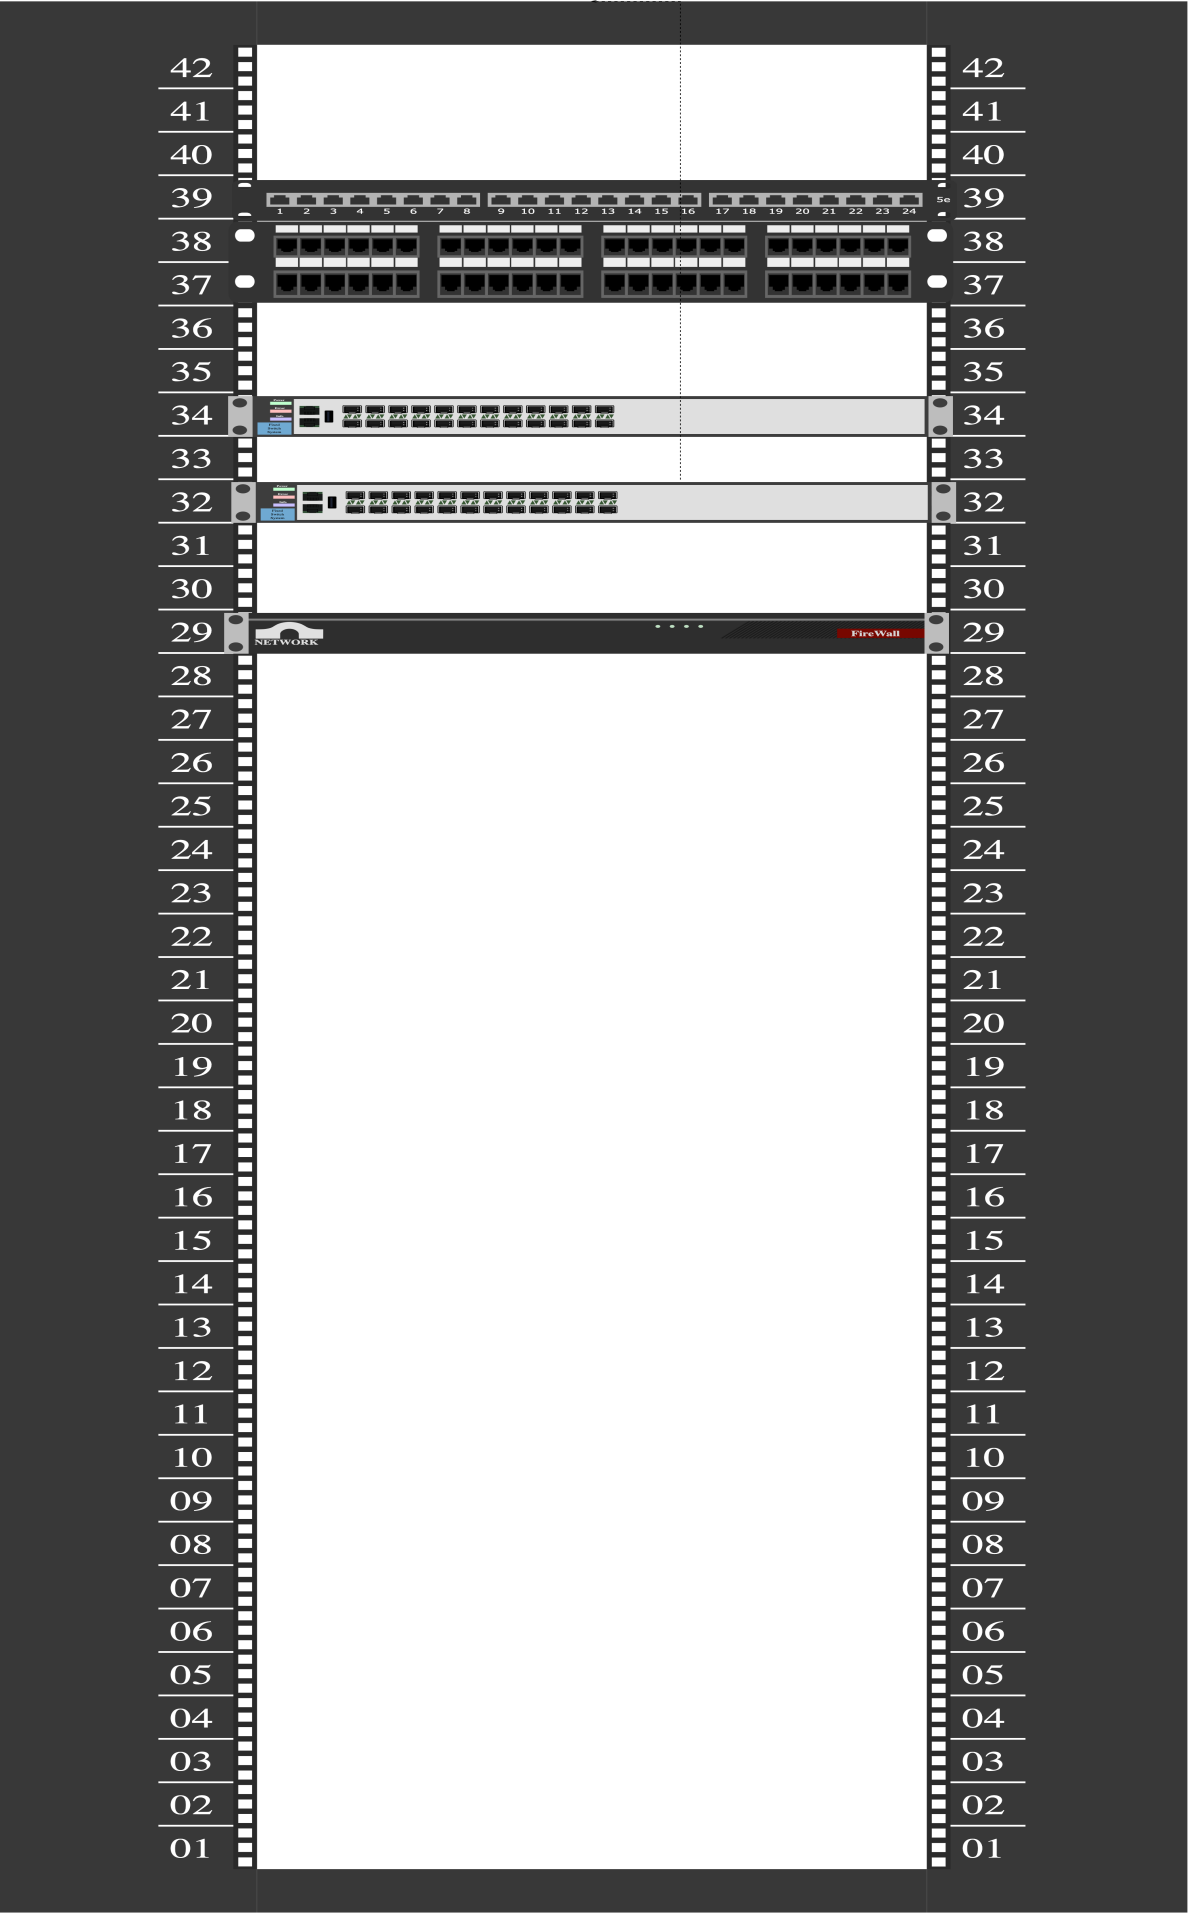

F